SHEET INDEX		
Sheet Number	Sheet Name	Sheet Issue Date
ID-100	COVER PAGE	11/03/25
ID-200	ARCHITECTURAL PLAN LEVEL 1	11/03/25
ID-201	ARCHITECTURAL PLAN LEVEL 2	11/03/25
ID-300	FURNITURE PLAN LEVEL 1	11/03/25
ID-301	FURNITURE PLAN LEVEL 2	11/03/25
ID-400	FLOOR FINISH PLAN LEVEL 1	11/03/25
ID-401	FLOOR FINISH PLAN LEVEL 2	11/03/25
ID-500	REFLECTED CEILING PLAN LEVEL 1	11/03/25
ID-501	REFLECTED CEILING PLAN LEVEL 2	11/03/25
ID-600	ENLARGED PLANS & ELEVATIONS	11/03/25
ID-601	ENLARGED PLANS & ELEVATIONS	11/03/25
ID-602	ENLARGED PLANS & ELEVATIONS	11/03/25
ID-700	MILLWORK & TYP. DETAILS	11/03/25
ID-800	SCHEDULES	11/03/25

SCAD
The University for Creative Careers

www.scad.edu

INTERIOR DESIGNER: SCAD ATLANTA
1600 PEACHTREE STREET NE
ATLANTA, GA 30309
CELL: 404-426-5540

Consultant
Address
Address
Address
Phone

Consultant
Address
Address
Address
Phone

Consultant
Address
Address
Address
Phone

Consultant
Address
Address
Address
Phone

No.	Description	Date

Office Park, LLC

Headquarters

COVER PAGE

Project Number	PROJ03
Date	11/03/2025
Drawn By	KK
Checked By	PROF. CK

ID-100

Scale

03-11-2025 12:07:23

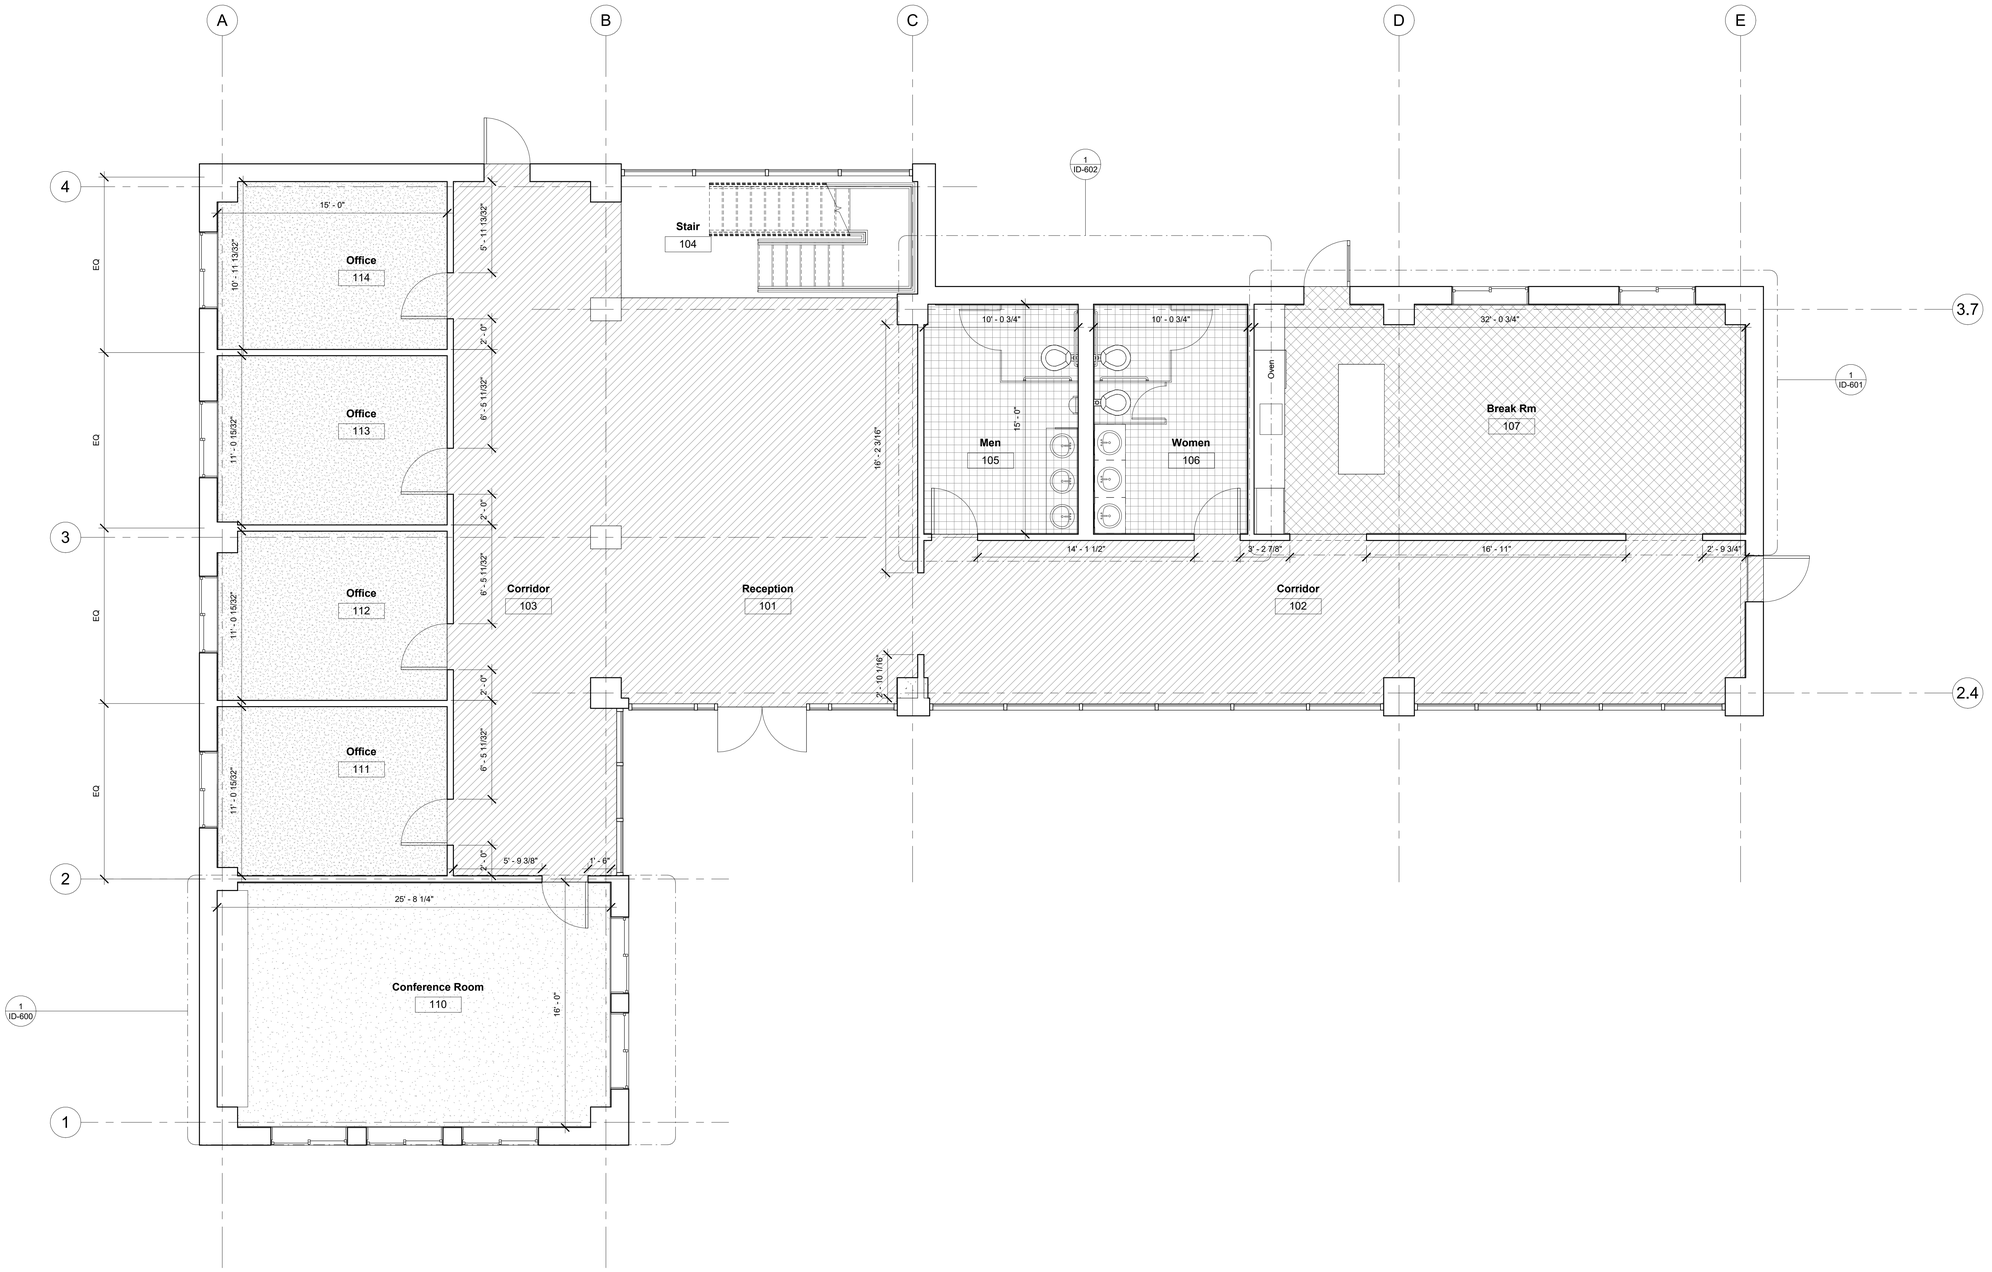

1 ARCHITECTURAL KEY PLAN LEVEL 1
1/4" = 1'-0"

SCAD
The University for Creative Careers

www.scad.edu

INTERIOR DESIGNER: SCAD ATLANTA
1600 PEACHTREE STREET NE
ATLANTA, GA 30309
CELL: 404-426-5540

Consultant
Address
Address
Address
Phone

Consultant
Address
Address
Address
Phone

Consultant
Address
Address
Address
Phone

Consultant
Address
Address
Address
Phone

No.	Description	Date

Office Park, LLC

Headquarters

ARCHITECTURAL PLAN LEVEL 1

Project Number	PROJ03
Date	11/03/2025
Drawn By	KK
Checked By	PROF. CK

ID-200

Scale 1/4" = 1'-0"

03-11-2025 12:07:24

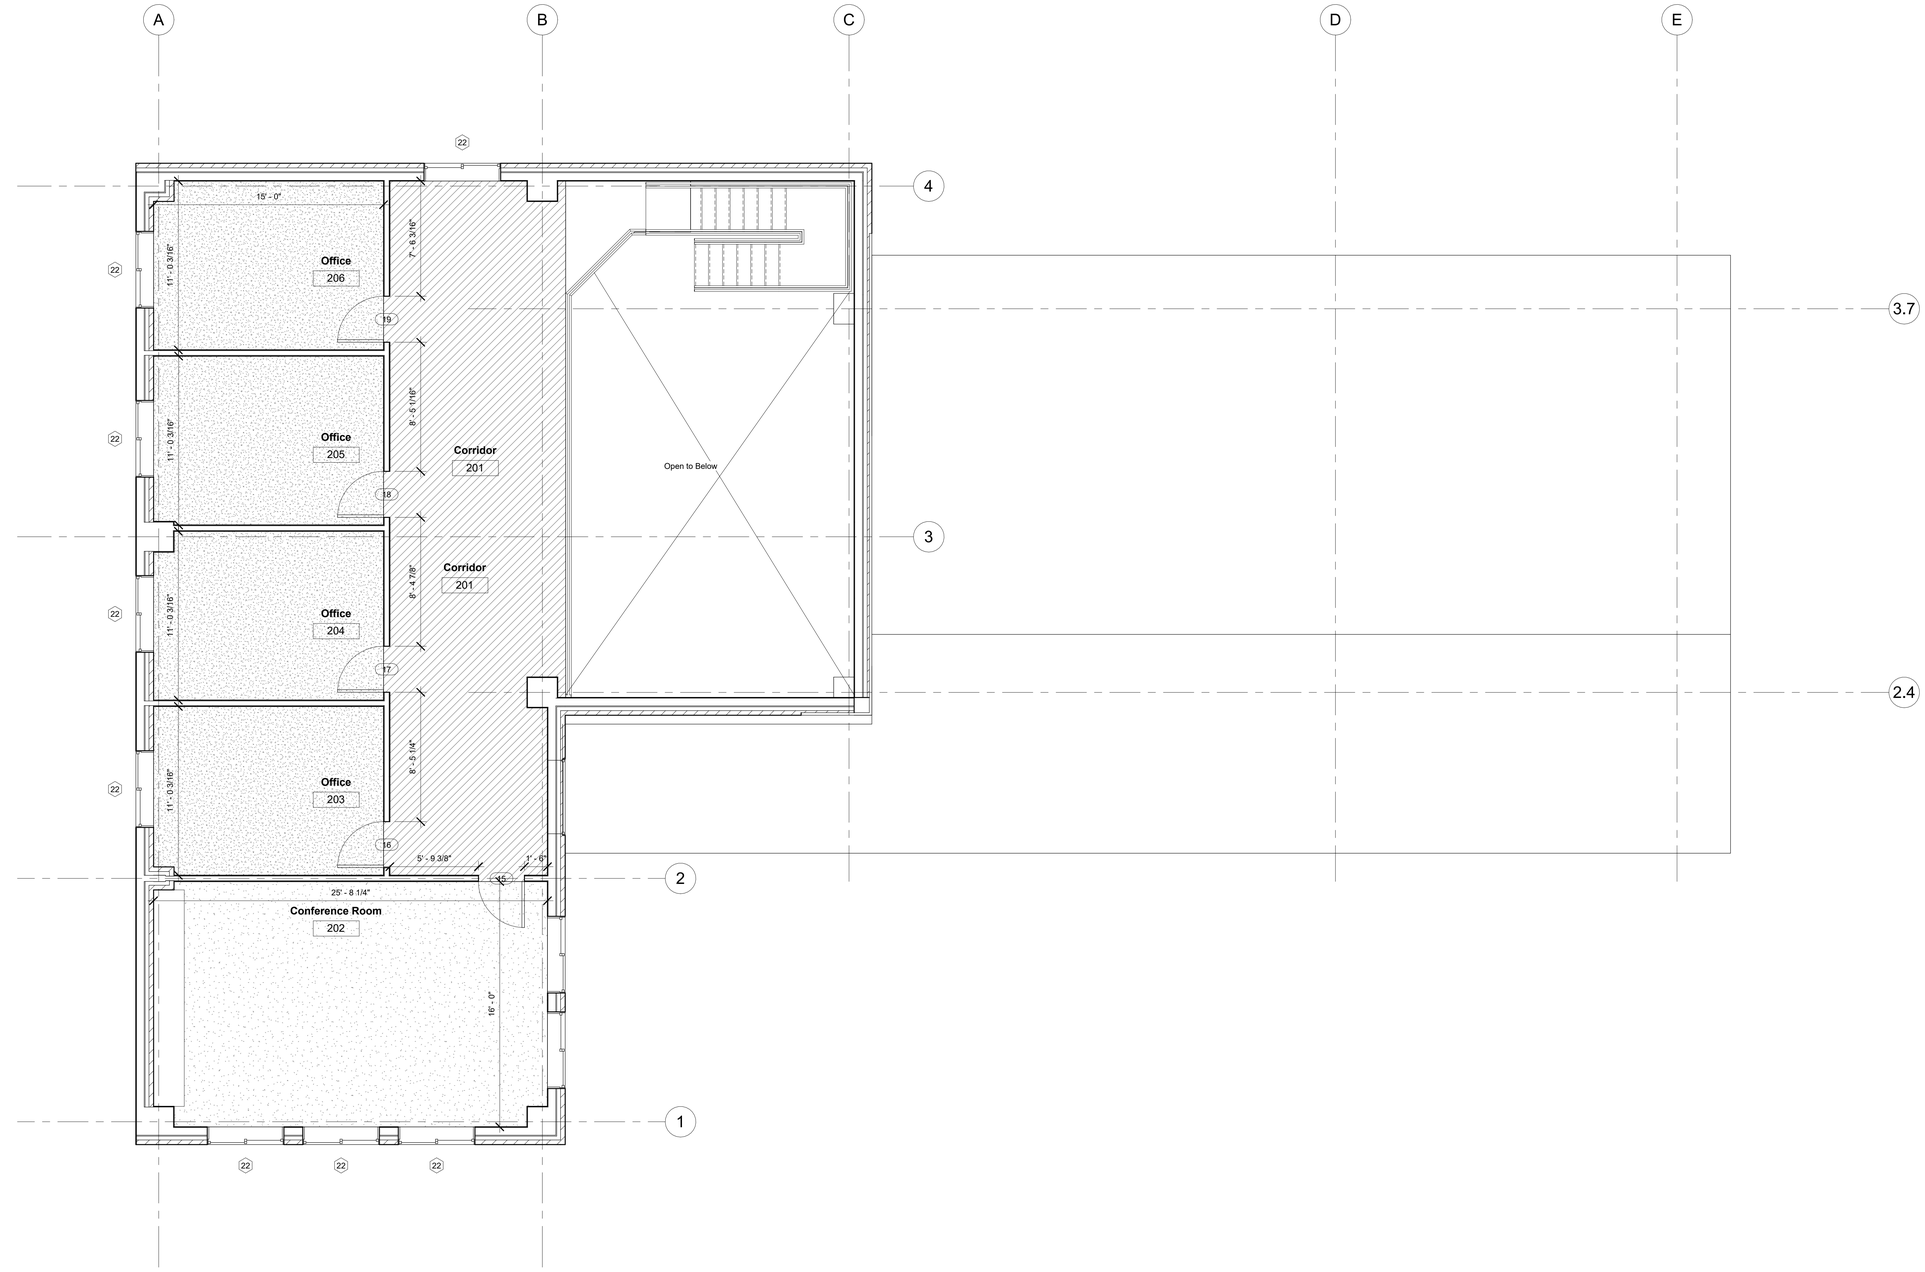

1 ARCHITECTURAL KEY PLAN LEVEL 2
1/4" = 1'-0"

SCAD
The University for Creative Careers

www.scad.edu

INTERIOR DESIGNER: SCAD ATLANTA
1600 PEACHTREE STREET NE
ATLANTA, GA 30309
CELL: 404-426-5540

Consultant
Address
Address
Address
Phone

Consultant
Address
Address
Address
Phone

Consultant
Address
Address
Address
Phone

Consultant
Address
Address
Address
Phone

No.	Description	Date

Office Park, LLC

Headquarters

ARCHITECTURAL PLAN LEVEL 2

Project Number	PROJ03
Date	11/03/2025
Drawn By	KK
Checked By	PROF. CK

ID-201

Scale 1/4" = 1'-0"

03-11-2025 12:07:25

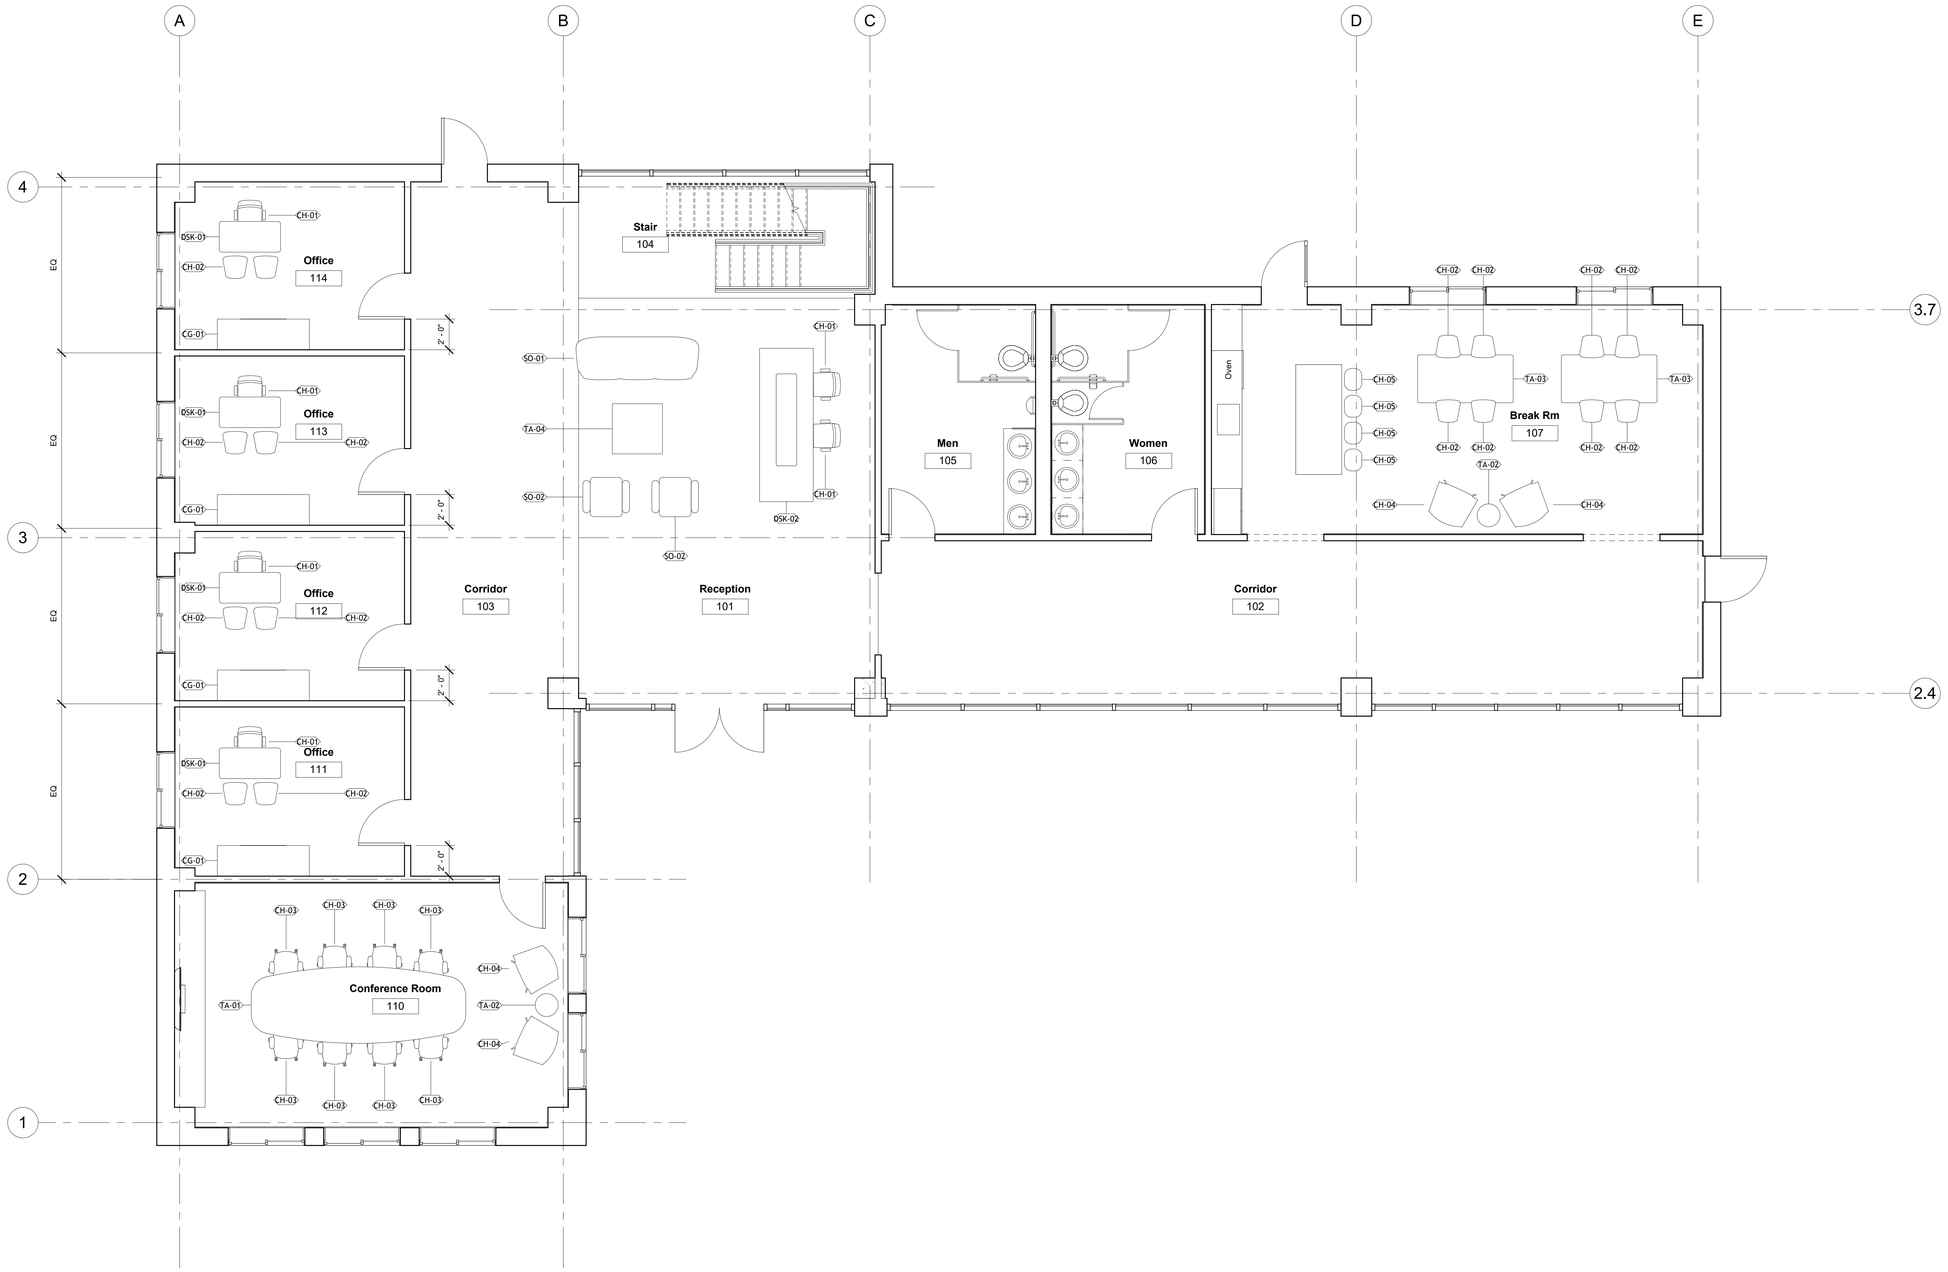

1 FURNITURE PLAN LEVEL 1
1/4" = 1'-0"

SCAD
The University for Creative Careers

www.scad.edu

INTERIOR DESIGNER: SCAD ATLANTA
1600 PEACHTREE STREET NE
ATLANTA, GA 30309
CELL: 404-426-5540

Consultant
Address
Address
Address
Phone

Consultant
Address
Address
Address
Phone

Consultant
Address
Address
Address
Phone

Consultant
Address
Address
Address
Phone

No.	Description	Date

Office Park, LLC

Headquarters

FURNITURE PLAN LEVEL 1

Project Number	PROJ03
Date	11/03/2025
Drawn By	KK
Checked By	PROF. CK

ID-300

Scale 1/4" = 1'-0"

03-11-2025 12:07:26

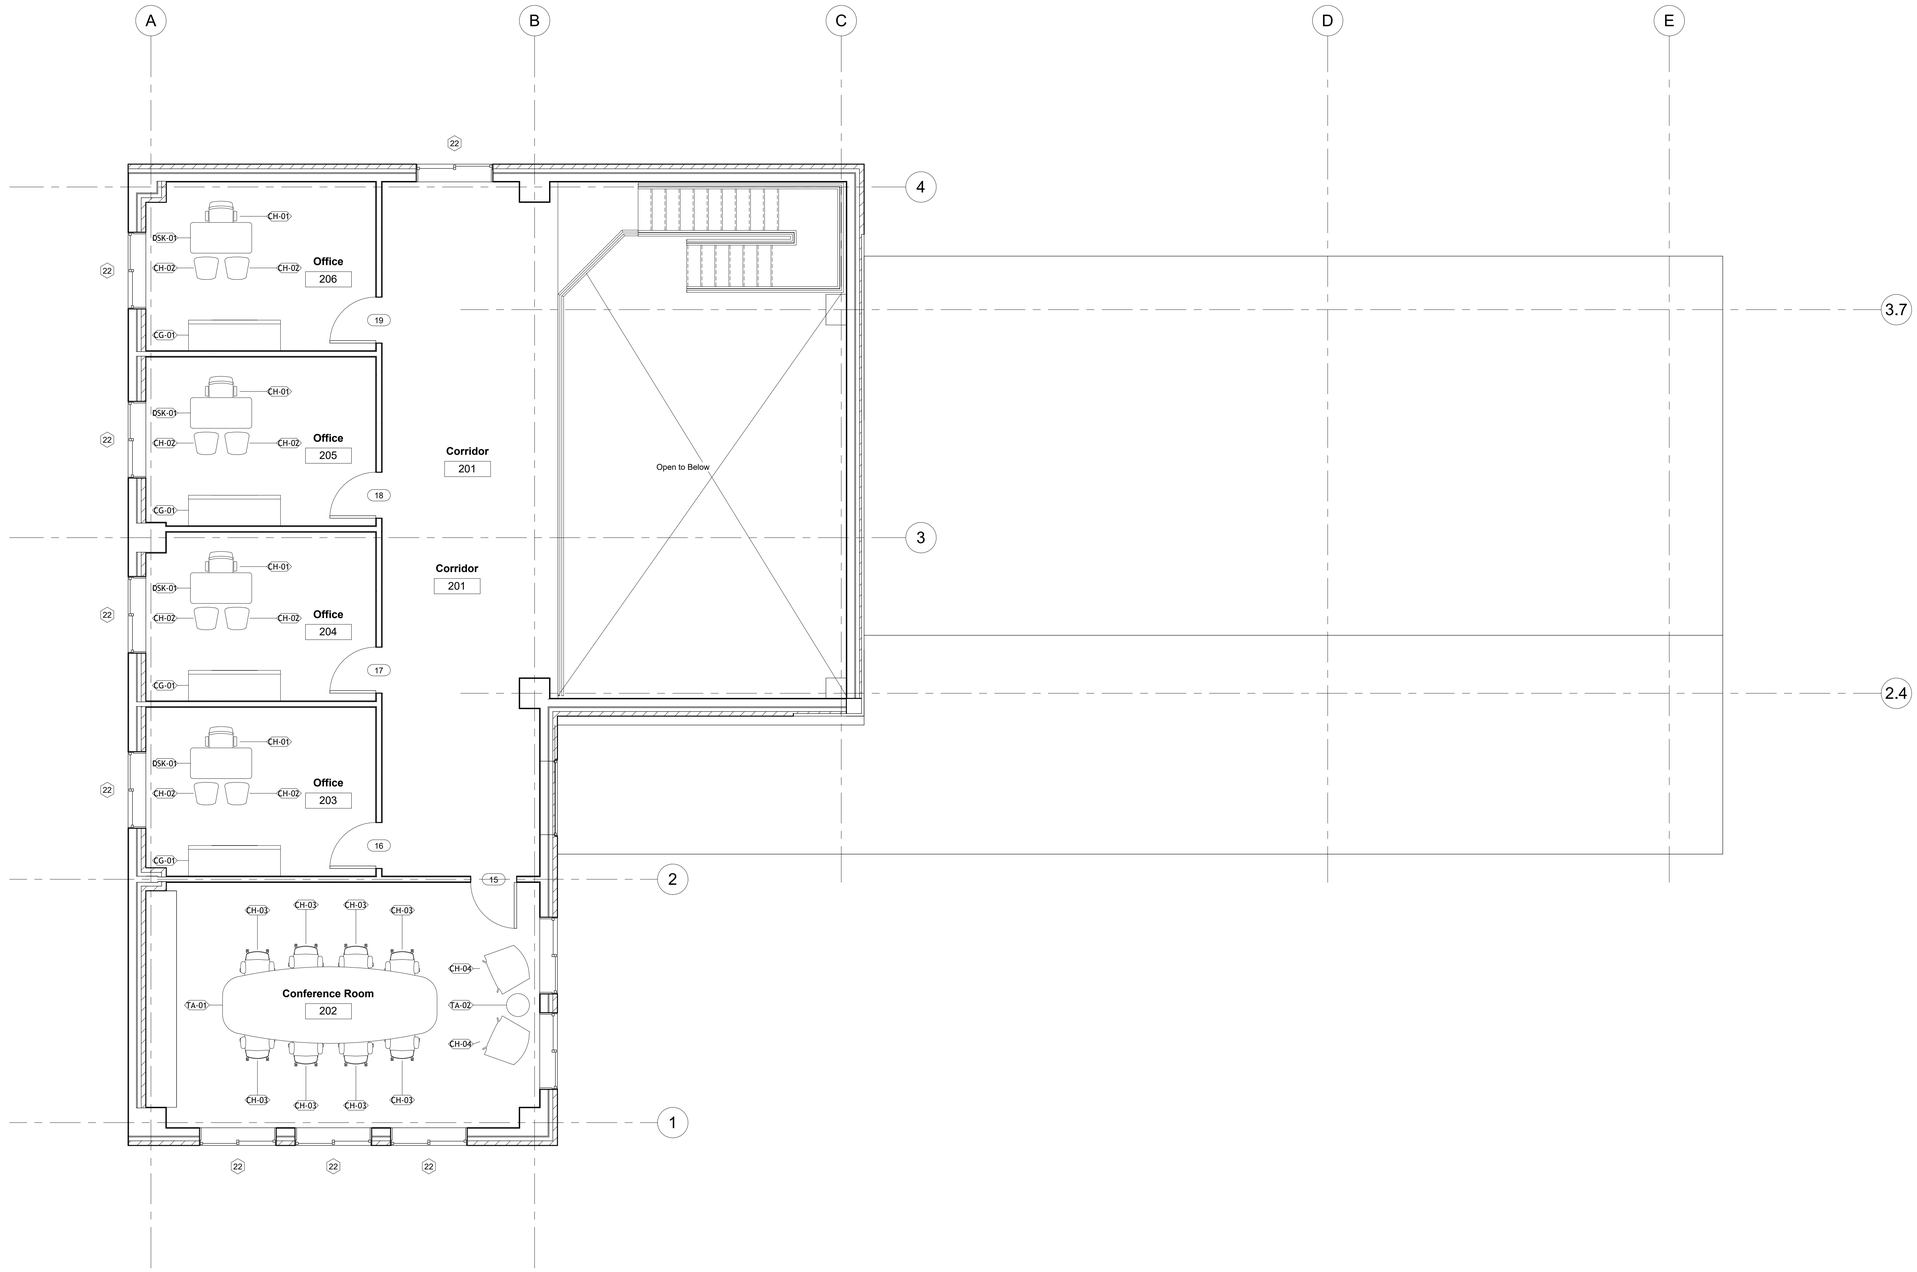

1 FURNITURE PLAN LEVEL 2
1/4" = 1'-0"

SCAD
The University for Creative Careers

www.scad.edu

INTERIOR DESIGNER: SCAD ATLANTA
1600 PEACHTREE STREET NE
ATLANTA, GA 30309
CELL: 404-426-5540

Consultant
Address
Address
Address
Phone

Consultant
Address
Address
Address
Phone

Consultant
Address
Address
Address
Phone

Consultant
Address
Address
Address
Phone

No.	Description	Date

Office Park, LLC

Headquarters

FURNITURE PLAN LEVEL 2

Project Number	PROJ03
Date	11/03/2025
Drawn By	KK
Checked By	PROF. CK

ID-301

Scale 1/4" = 1'-0"

03-11-2025 12:07:26

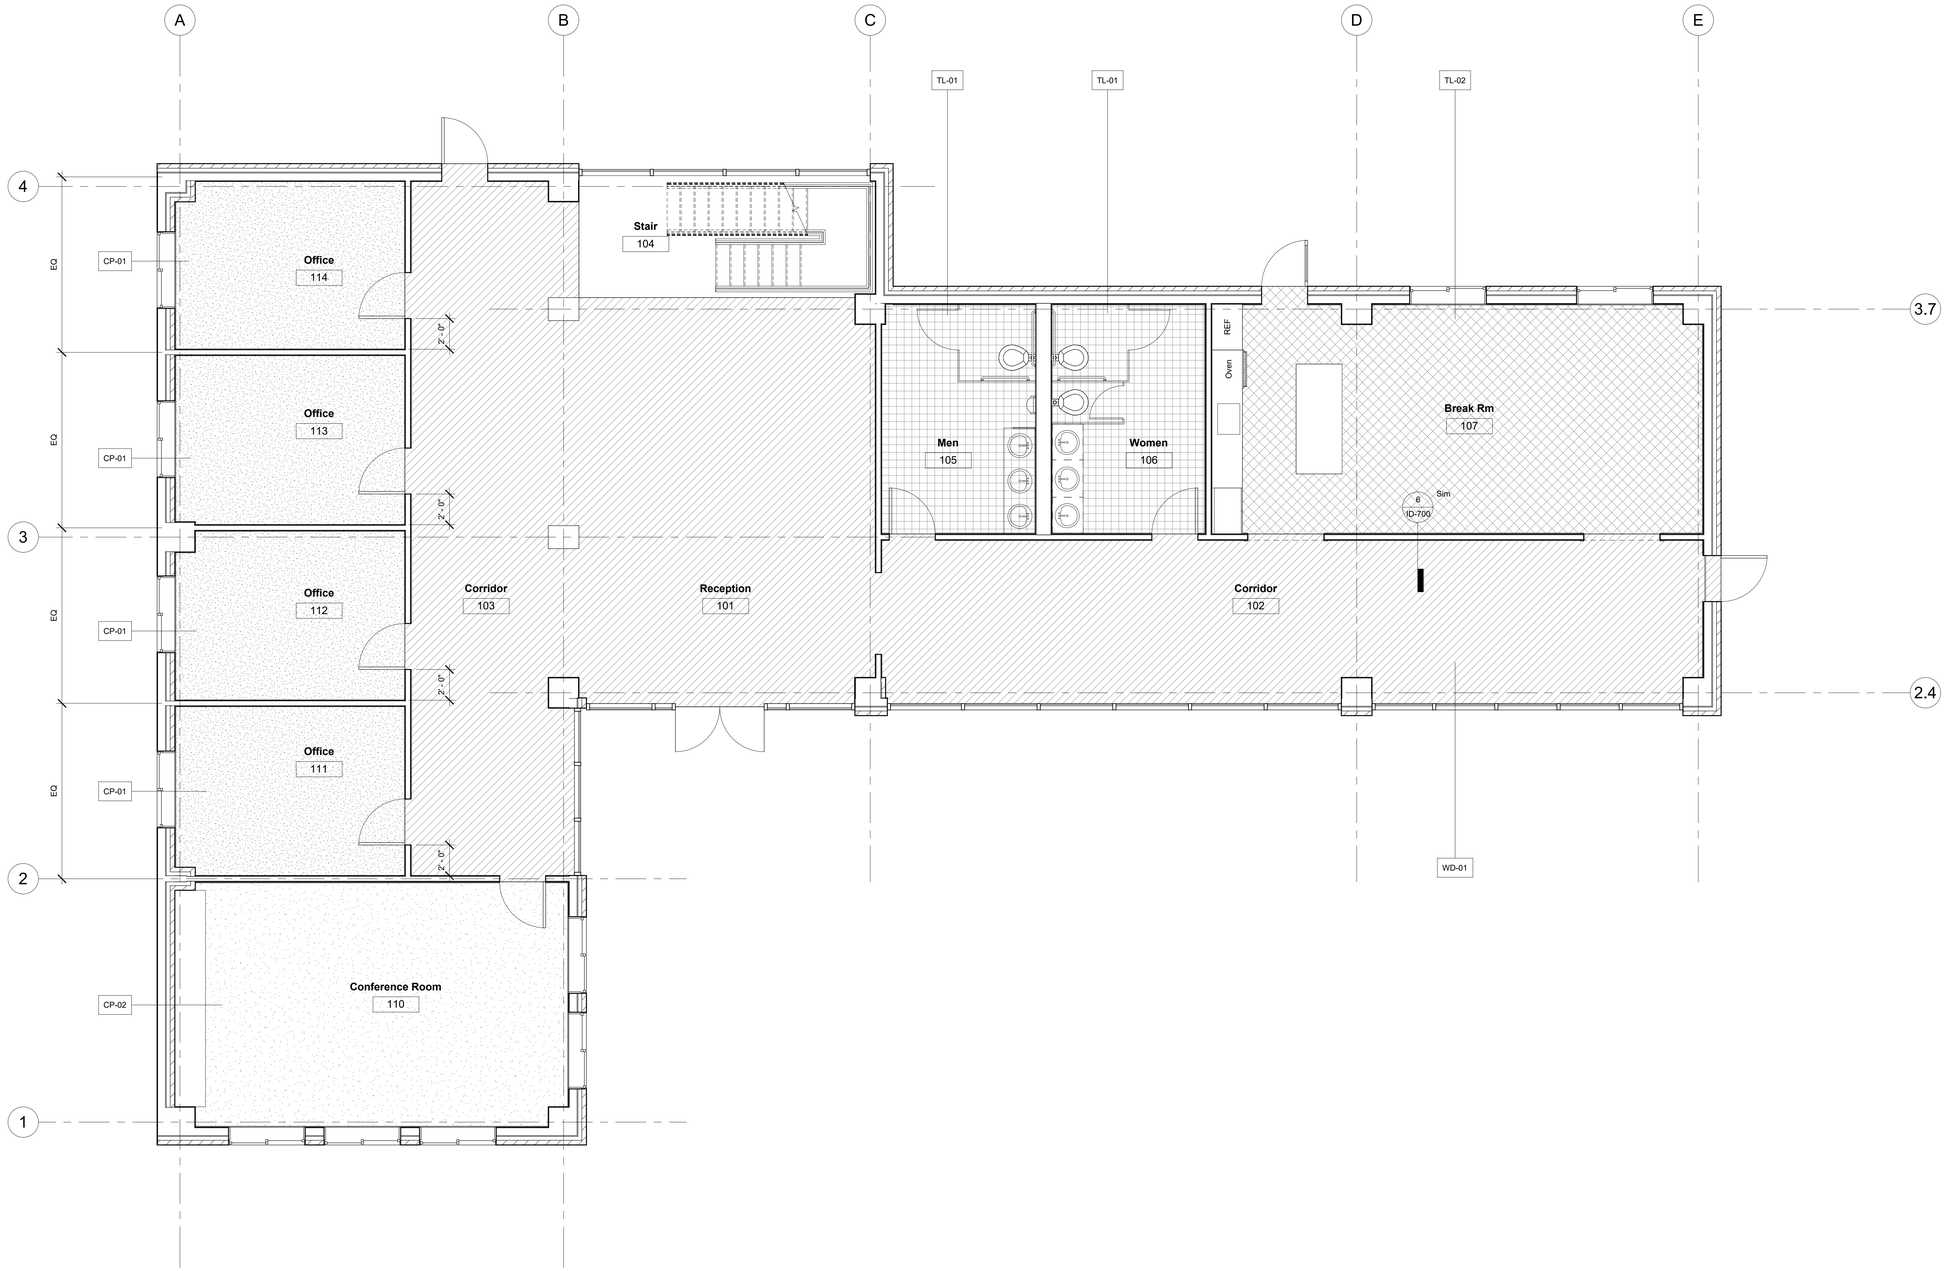

1 FLOOR FINISH PLAN LEVEL 1
1/4" = 1'-0"

SCAD
The University for Creative Careers

www.scad.edu

INTERIOR DESIGNER: SCAD ATLANTA
1600 PEACHTREE STREET NE
ATLANTA, GA 30309
CELL: 404-426-5540

Consultant
Address
Address
Address
Phone

Consultant
Address
Address
Address
Phone

Consultant
Address
Address
Address
Phone

Consultant
Address
Address
Address
Phone

No.	Description	Date

Office Park, LLC

Headquarters

FLOOR FINISH PLAN LEVEL 1

Project Number	PROJ03
Date	11/03/2025
Drawn By	KK
Checked By	PROF. CK

ID-400

Scale 1/4" = 1'-0"

03-11-2025 12:07:27

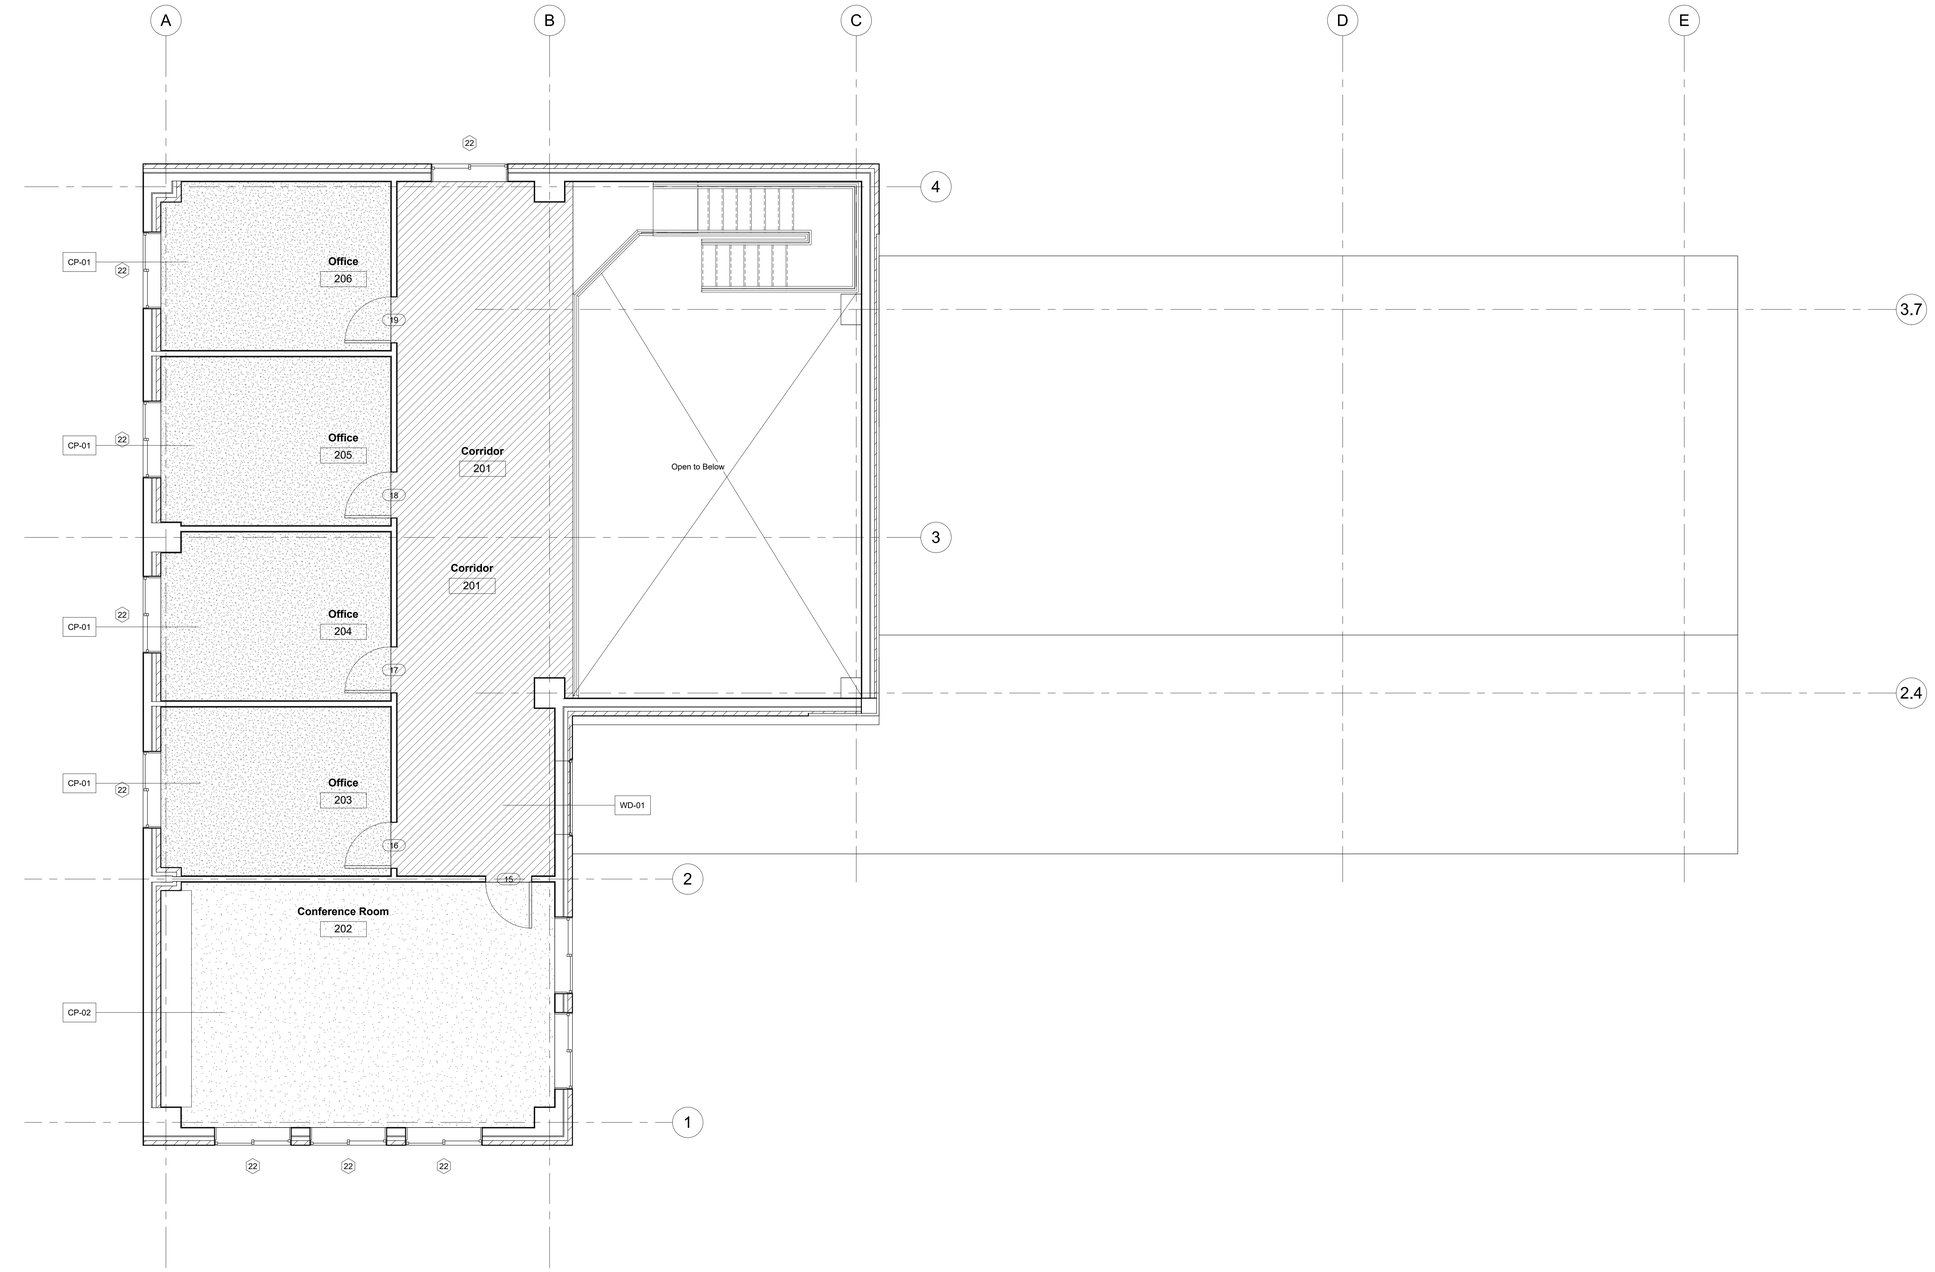

1 FLOOR FINISH PLAN LEVEL 2
1/4" = 1'-0"

SCAD
The University for Creative Careers

www.scad.edu

INTERIOR DESIGNER: SCAD ATLANTA
1600 PEACHTREE STREET NE
ATLANTA, GA 30309
CELL: 404-426-5540

Consultant
Address
Address
Address
Phone

Consultant
Address
Address
Address
Phone

Consultant
Address
Address
Address
Phone

Consultant
Address
Address
Address
Phone

No.	Description	Date

Office Park, LLC

Headquarters

FLOOR FINISH PLAN LEVEL 2

Project Number	PROJ03
Date	11/03/2025
Drawn By	KK
Checked By	PROF. CK

ID-401

Scale 1/4" = 1'-0"

03-11-2025 12:07:28

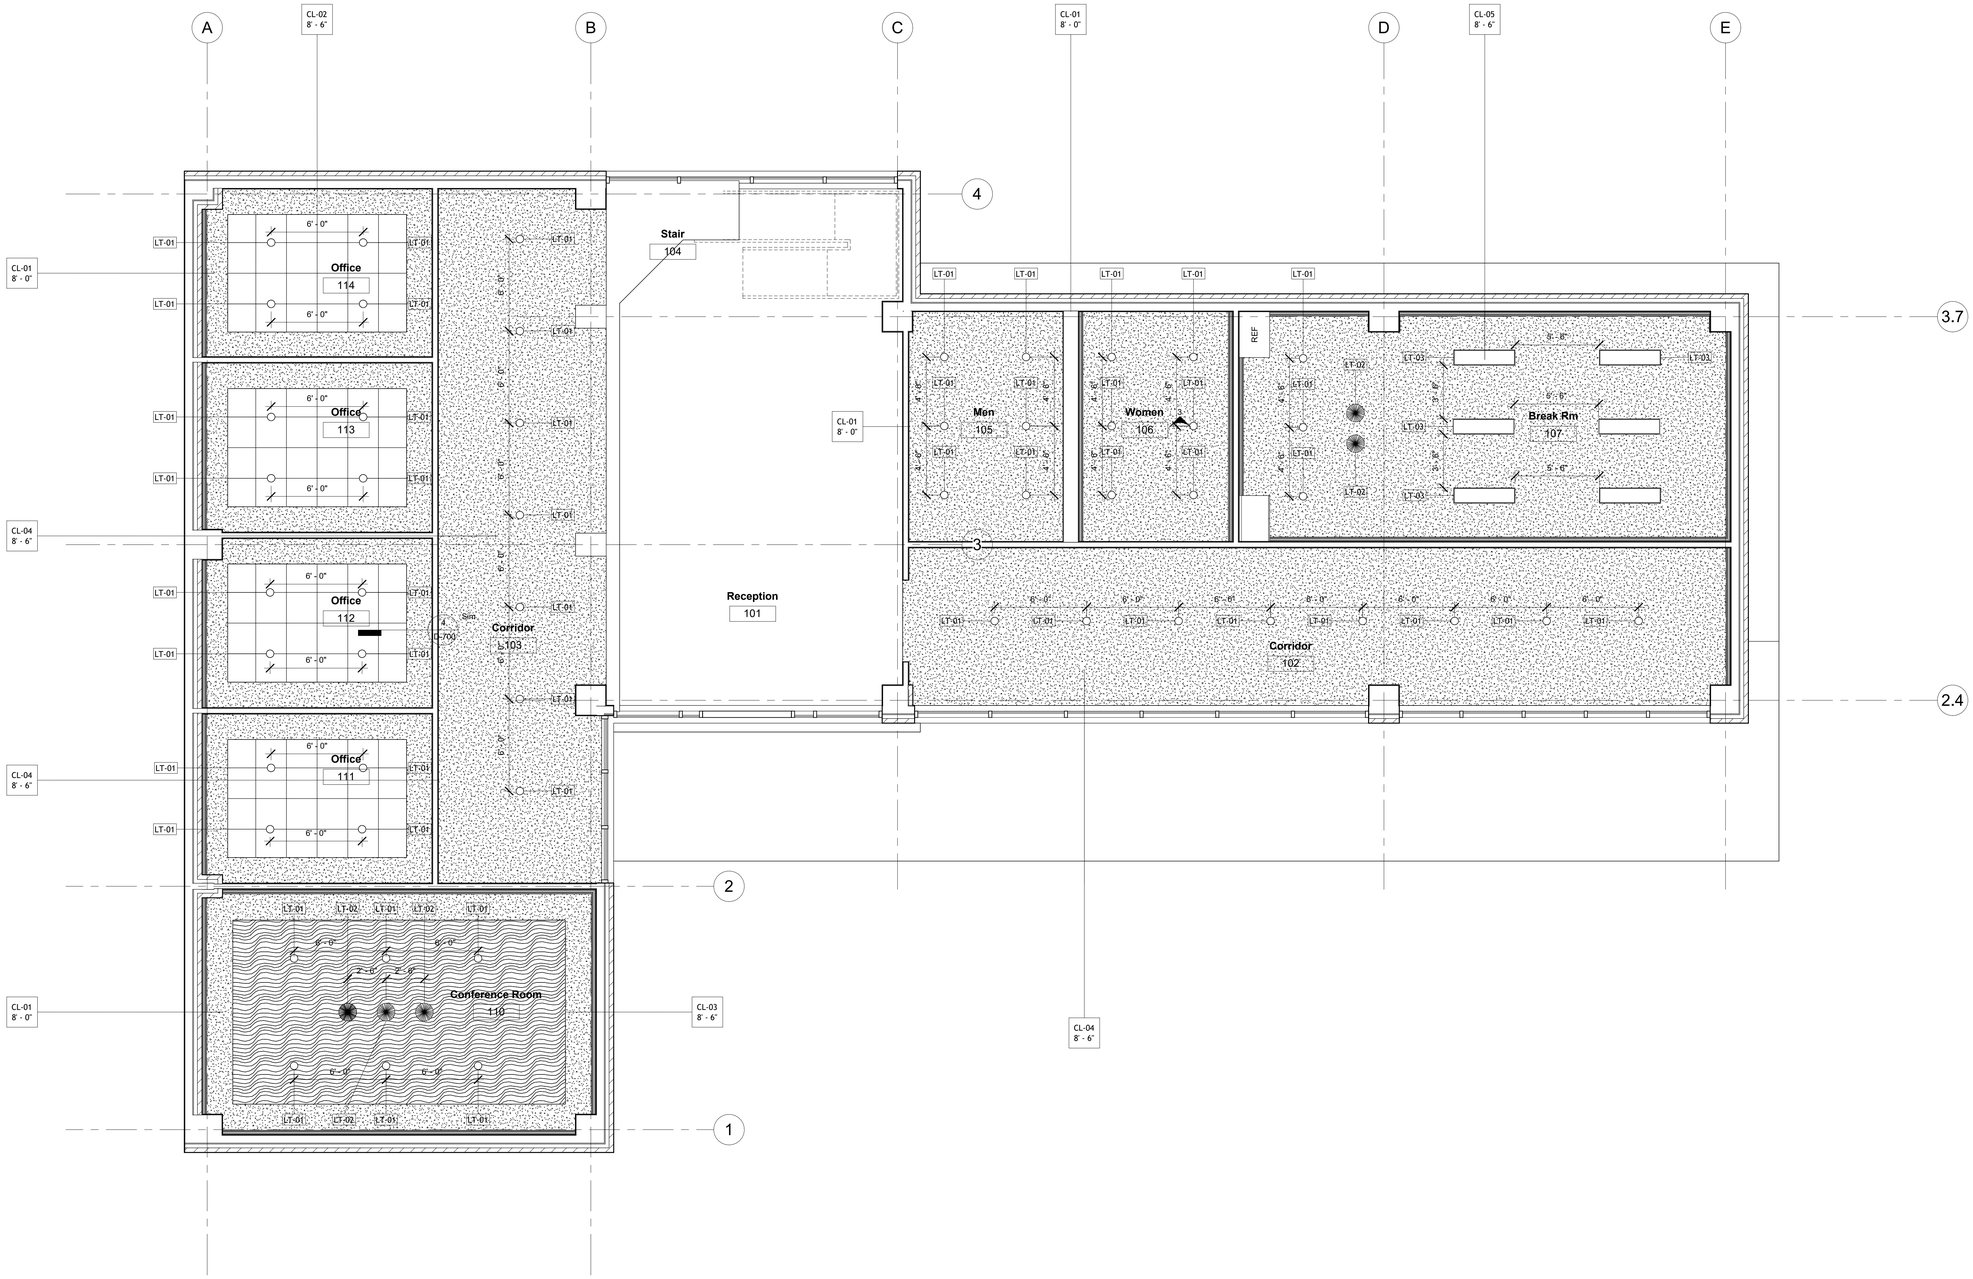

1 RCP LEVEL 1
1/4" = 1'-0"

SCAD
The University for Creative Careers

www.scad.edu

INTERIOR DESIGNER: SCAD ATLANTA
1600 PEACHTREE STREET NE
ATLANTA, GA 30309
CELL: 404-426-5540

Consultant
Address
Address
Address
Phone

Consultant
Address
Address
Address
Phone

Consultant
Address
Address
Address
Phone

Consultant
Address
Address
Address
Phone

No.	Description	Date

Office Park, LLC

Headquarters

REFLECTED CEILING PLAN LEVEL 1

Project Number	PROJ03
Date	11/03/2025
Drawn By	KK
Checked By	PROF. CK

ID-500

Scale 1/4" = 1'-0"

03-11-2025 12:07:30

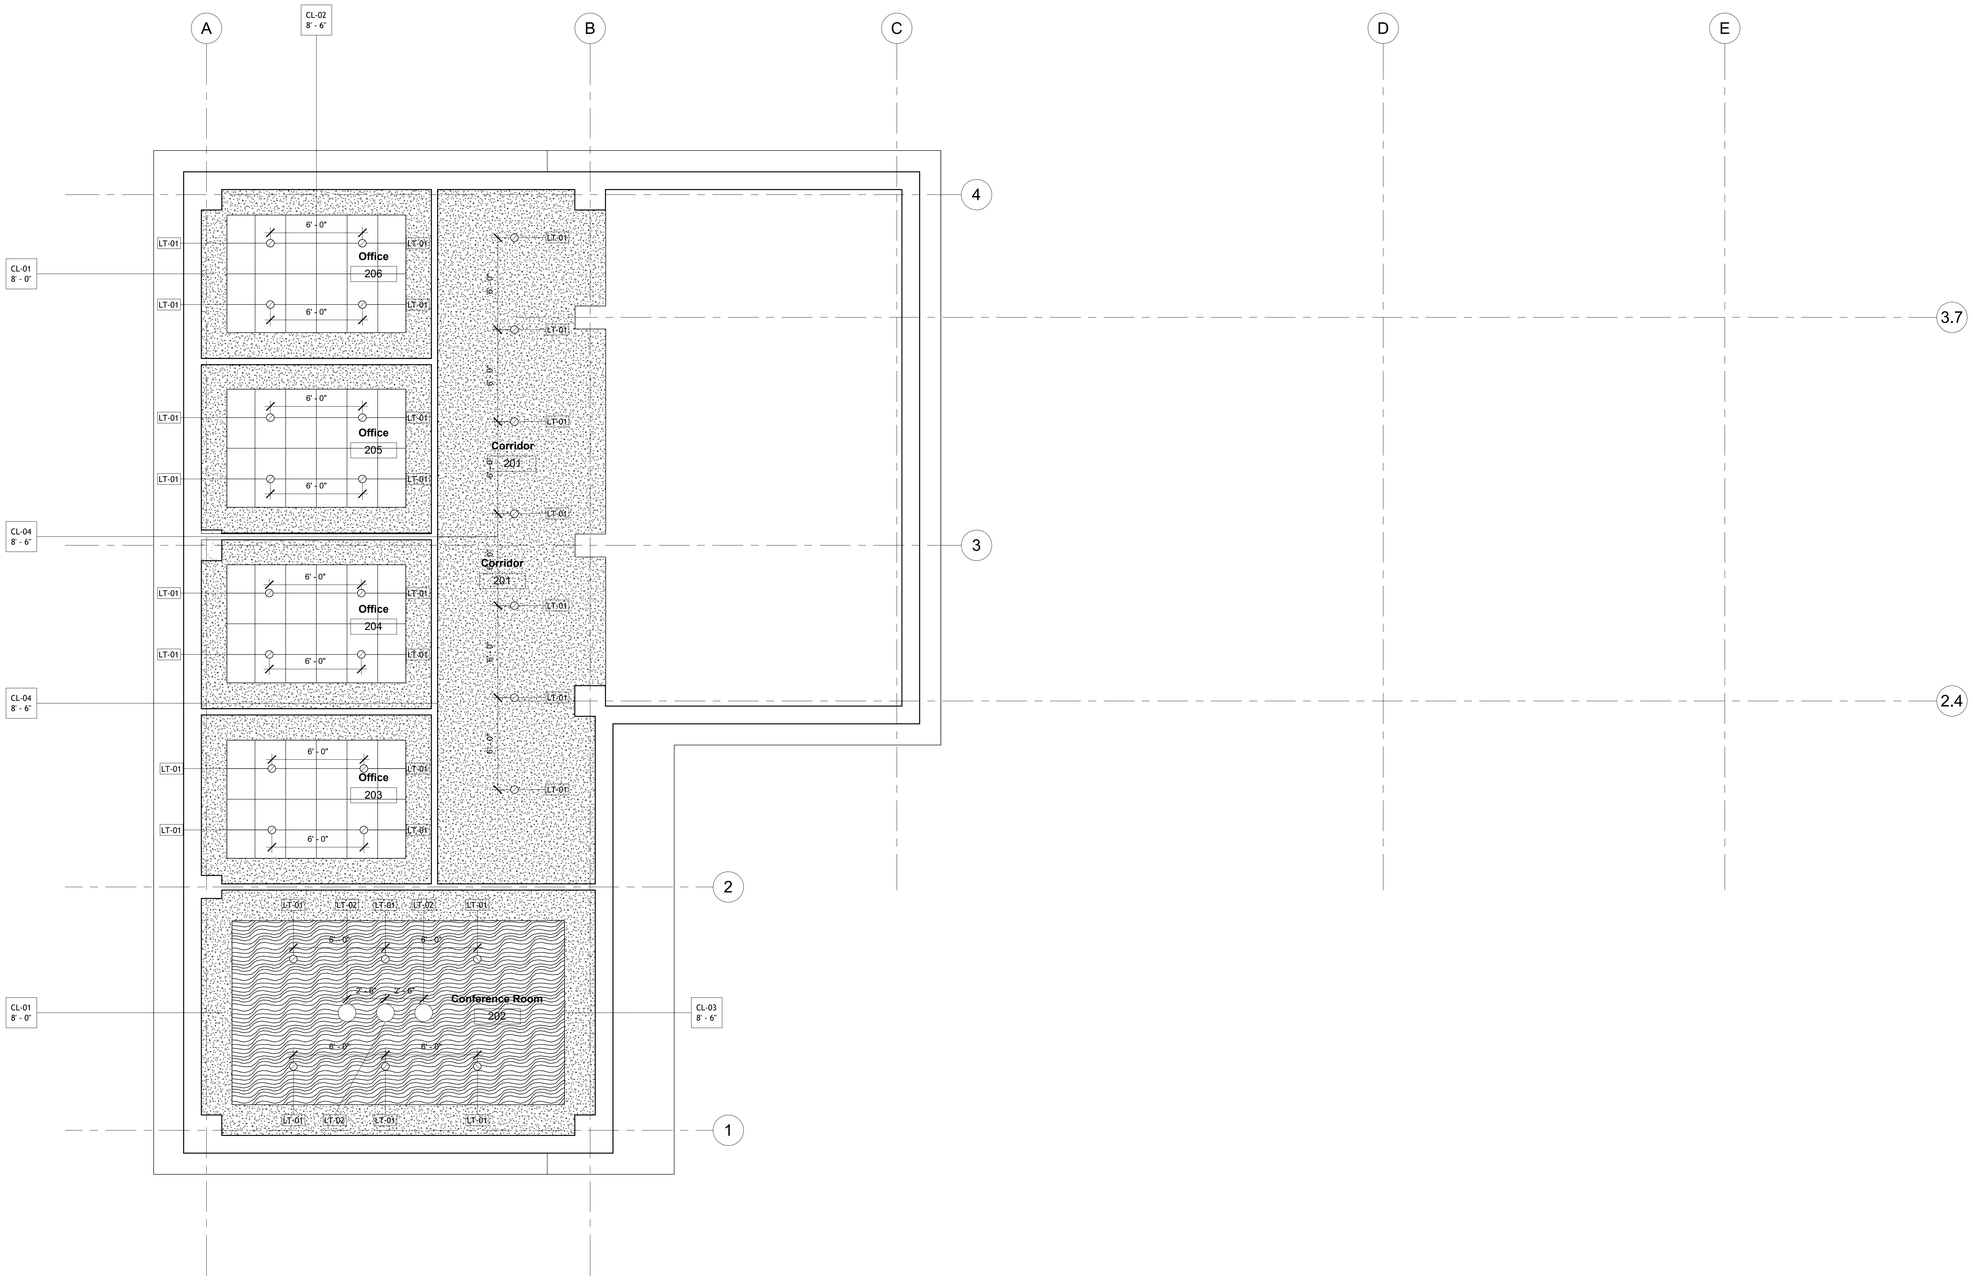

1 RCP LEVEL 2
1/4" = 1'-0"

SCAD
The University for Creative Careers

www.scad.edu

INTERIOR DESIGNER: SCAD ATLANTA
1600 PEACHTREE STREET NE
ATLANTA, GA 30309
CELL: 404-426-5540

Consultant
Address
Address
Address
Phone

Consultant
Address
Address
Address
Phone

Consultant
Address
Address
Address
Phone

Consultant
Address
Address
Address
Phone

No.	Description	Date

Office Park, LLC

Headquarters

REFLECTED CEILING PLAN LEVEL 2

Project Number	PROJ03
Date	11/03/2025
Drawn By	KK
Checked By	PROF.CK

ID-501

Scale 1/4" = 1'-0"

03-11-2025 12:07:30

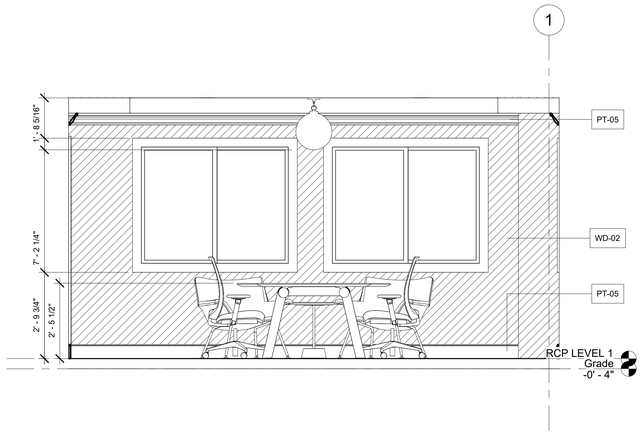

2 ELEVATION AT CONFERENCE ROOM
1/2" = 1'-0"

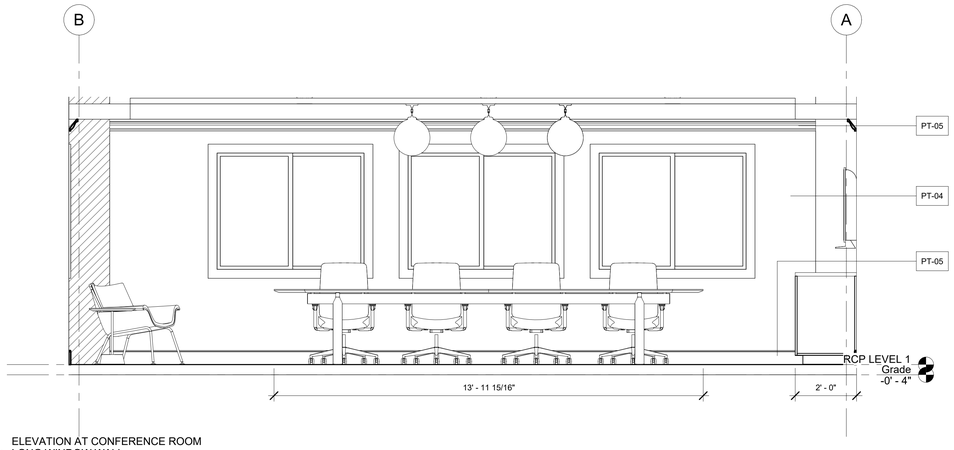

4 ELEVATION AT CONFERENCE ROOM
LONG WINDOW WALL
1/2" = 1'-0"

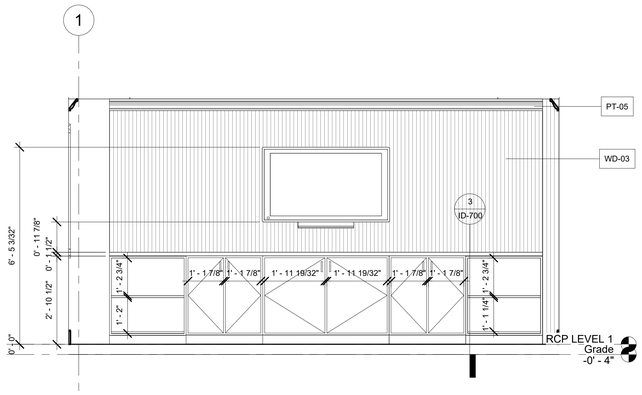

ELEVATION AT CONFERENCE ROOM
MILLWORK
5 1/2" = 1'-0"

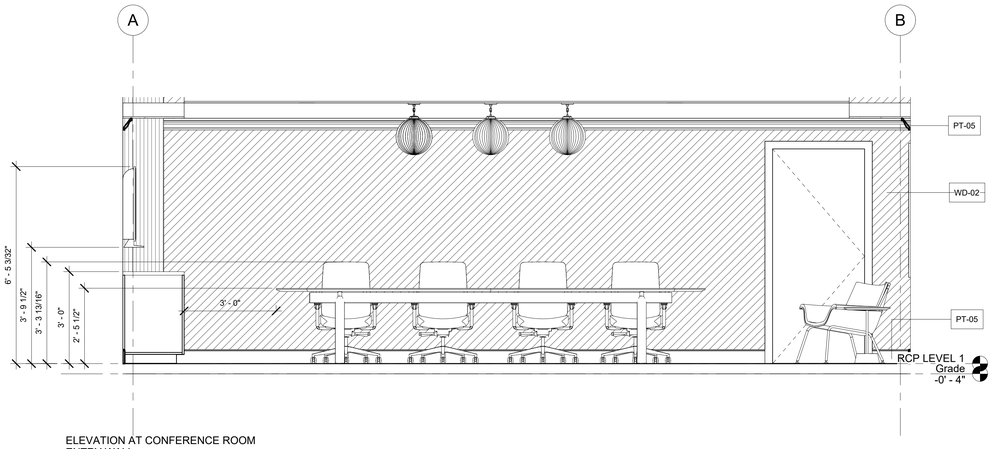

ELEVATION AT CONFERENCE ROOM
ENTRY WALL
3 1/2" = 1'-0"

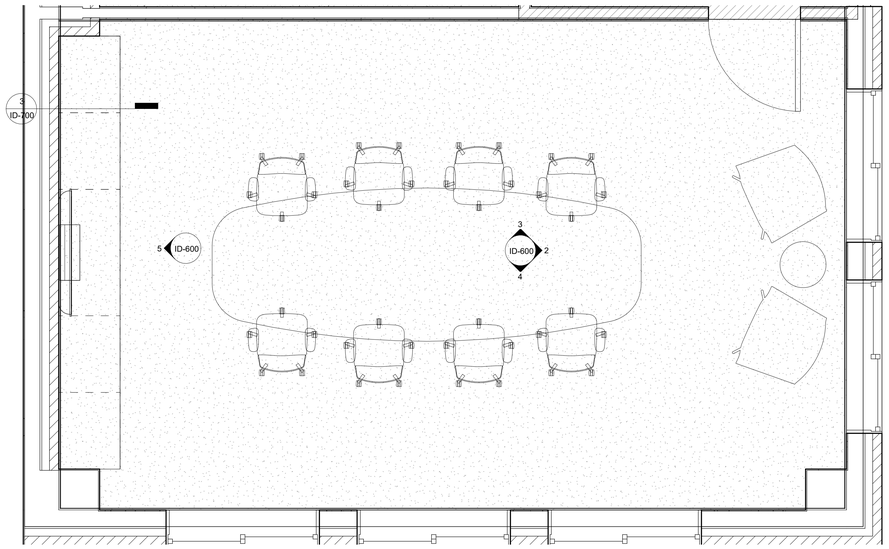

1 ENLARGED CONFERENCE ROOM PLAN
1/2" = 1'-0"

SCAD
The University for Creative Careers

www.scad.edu

INTERIOR DESIGNER: SCAD ATLANTA
1600 PEACHTREE STREET NE
ATLANTA, GA 30309
CELL: 404-426-5540

Consultant
Address
Address
Address
Phone

Consultant
Address
Address
Address
Phone

Consultant
Address
Address
Address
Phone

Consultant
Address
Address
Address
Phone

No.	Description	Date

Office Park, LLC

Headquarters

ENLARGED PLANS & ELEVATIONS

Project Number	PROJ03
Date	11/03/2025
Drawn By	KK
Checked By	PROF. CK

ID-600

Scale 1/2" = 1'-0"

03-11-2025 12:07:33

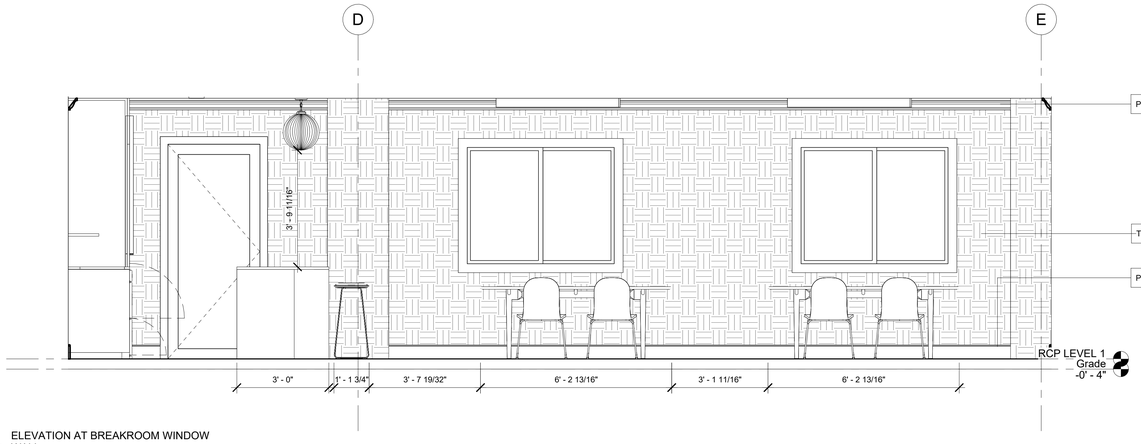

5 ELEVATION AT BREAKROOM WINDOW WALL
1/2" = 1'-0"

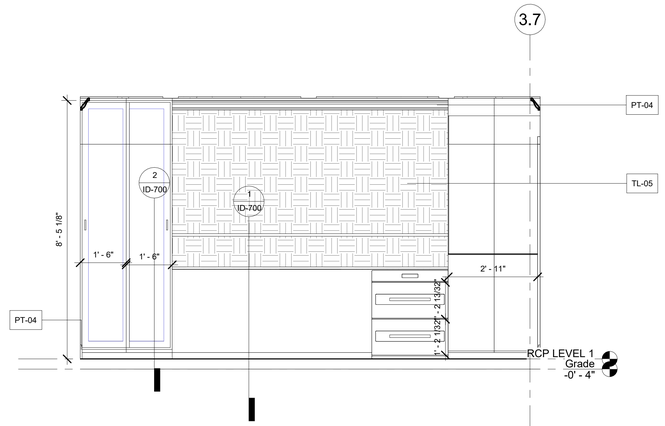

2 ELEVATION AT BREAKROOM KITCHEN CABINETRY
1/2" = 1'-0"

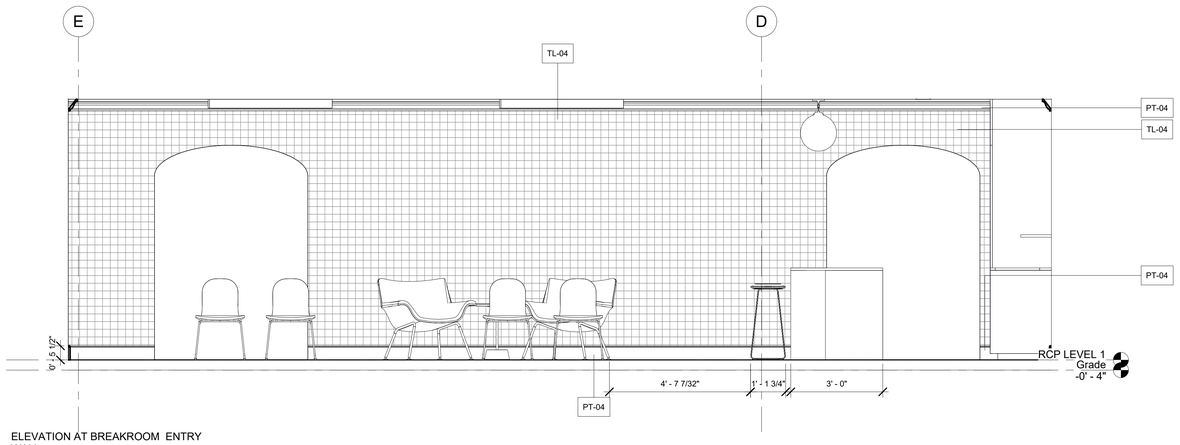

3 ELEVATION AT BREAKROOM ENTRY WALL
1/2" = 1'-0"

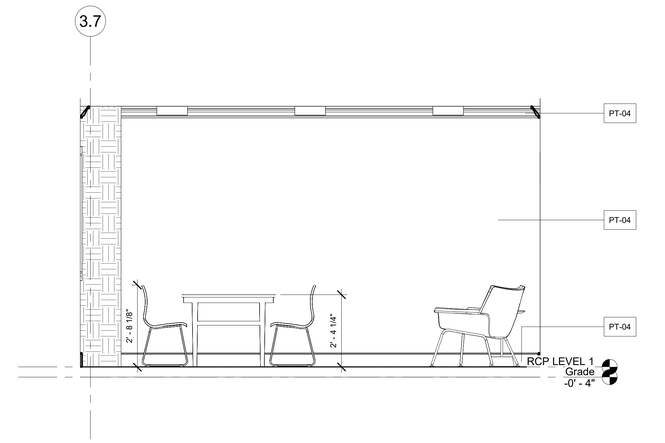

4 ELEVATION AT BREAKROOM
1/2" = 1'-0"

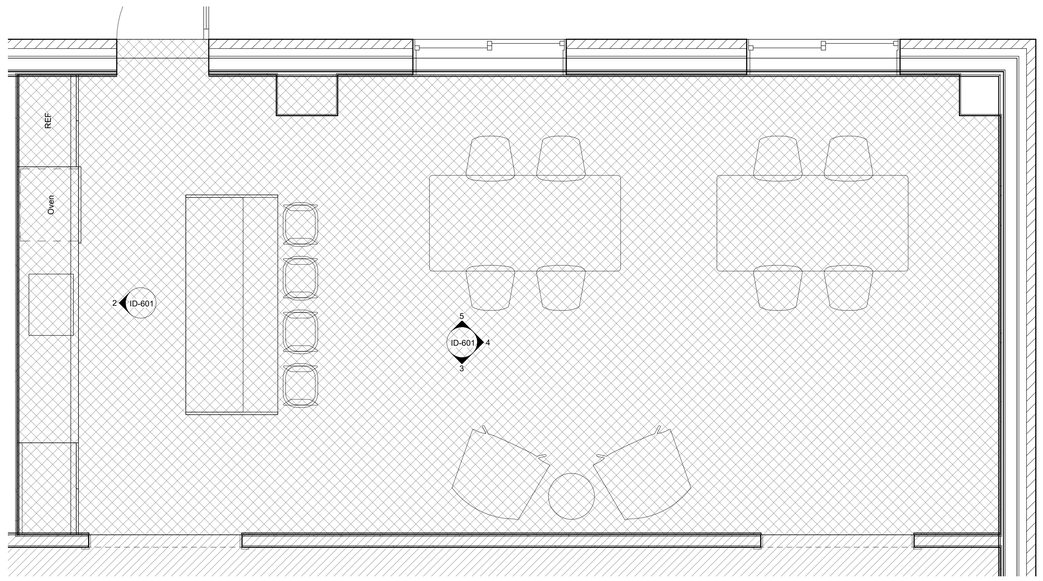

1 ENLARGED BREAKROOM PLAN
1/2" = 1'-0"

SCAD
The University for Creative Careers

www.scad.edu

INTERIOR DESIGNER: SCAD ATLANTA
1600 PEACHTREE STREET NE
ATLANTA, GA 30309
CELL: 404-426-5540

Consultant
Address
Address
Address
Phone

Consultant
Address
Address
Address
Phone

Consultant
Address
Address
Address
Phone

Consultant
Address
Address
Address
Phone

No.	Description	Date

Office Park, LLC

Headquarters

ENLARGED PLANS & ELEVATIONS

Project Number	PROJ03
Date	11/03/2025
Drawn By	KK
Checked By	PROF. CK

ID-601

Scale 1/2" = 1'-0"

03-11-2025 12:07:35

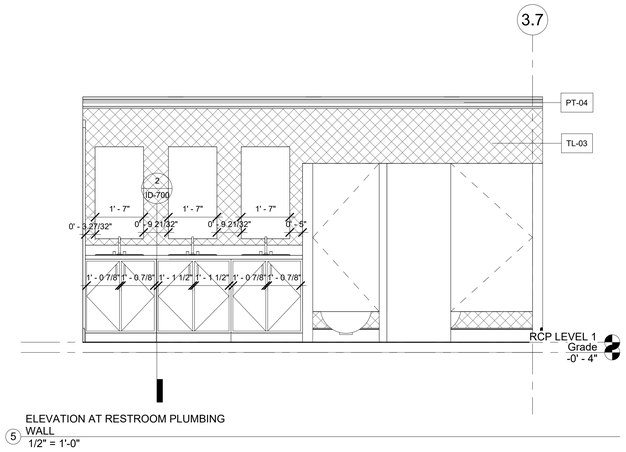

5 ELEVATION AT RESTROOM PLUMBING WALL
1/2" = 1'-0"

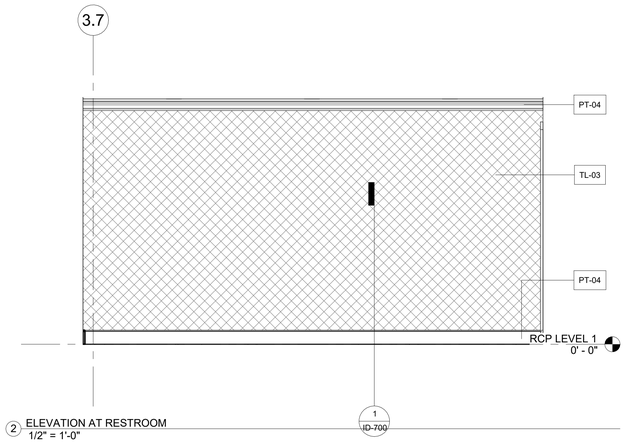

2 ELEVATION AT RESTROOM
1/2" = 1'-0"

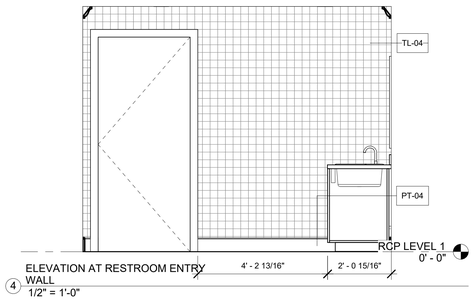

4 ELEVATION AT RESTROOM ENTRY WALL
1/2" = 1'-0"

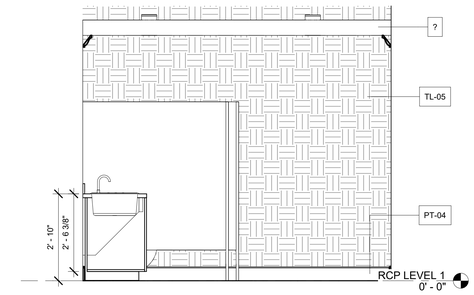

3 ELEVATION AT RESTROOM BACK WALL
1/2" = 1'-0"

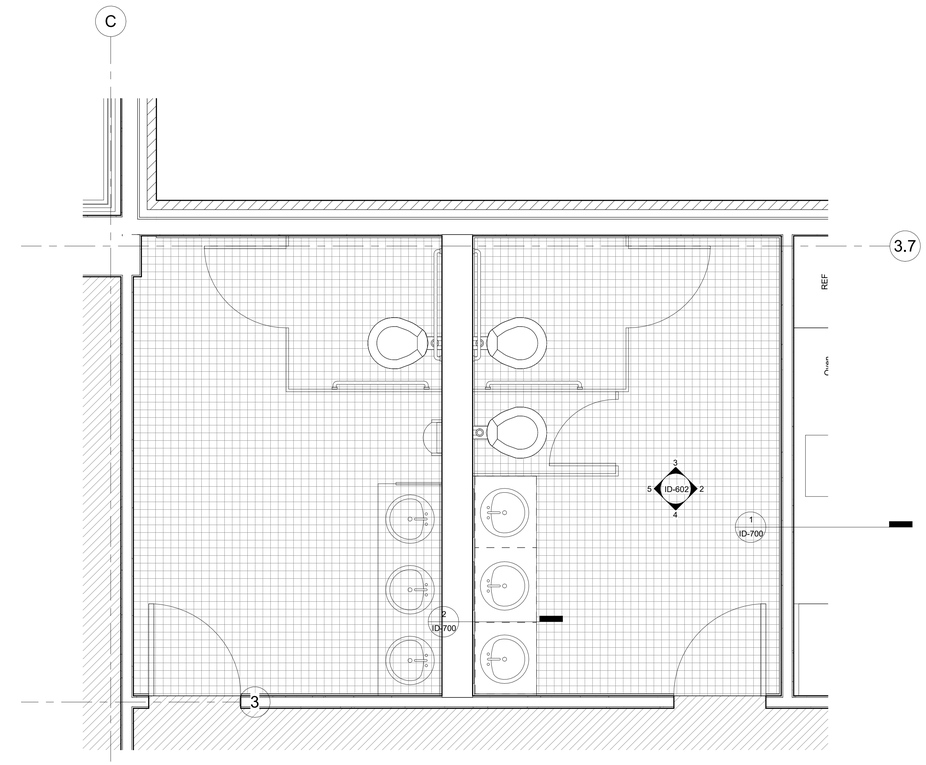

1 ENLARGED RESTROOM PLAN
1/2" = 1'-0"

SCAD
The University for Creative Careers

www.scad.edu

INTERIOR DESIGNER: SCAD ATLANTA
1600 PEACHTREE STREET NE
ATLANTA, GA 30309
CELL: 404-426-5540

Consultant
Address
Address
Address
Phone

Consultant
Address
Address
Address
Phone

Consultant
Address
Address
Address
Phone

Consultant
Address
Address
Address
Phone

No.	Description	Date

Office Park, LLC

Headquarters

ENLARGED PLANS & ELEVATIONS

Project Number	PROJ03
Date	11/03/2025
Drawn By	KK
Checked By	PROF. CK

ID-602

Scale 1/2" = 1'-0"

03-11-2025 12:07:36

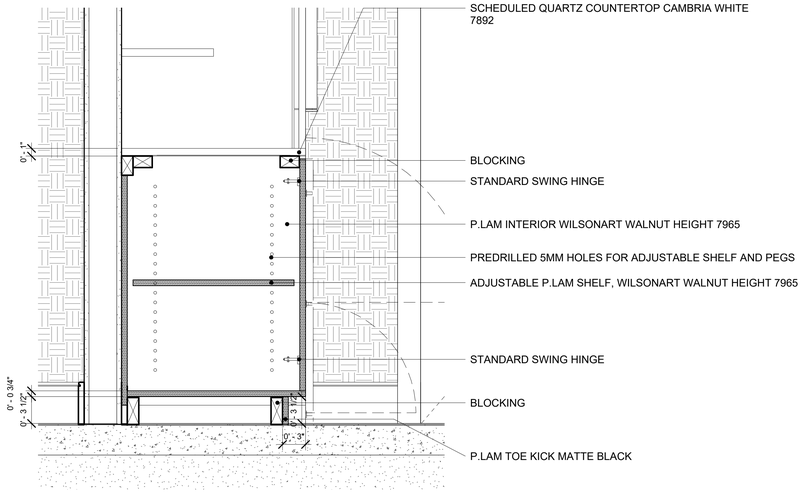

1 TYPICAL BASE CABINET DETAIL AT BREAKROOM KITCHEN
1 1/2" = 1'-0"

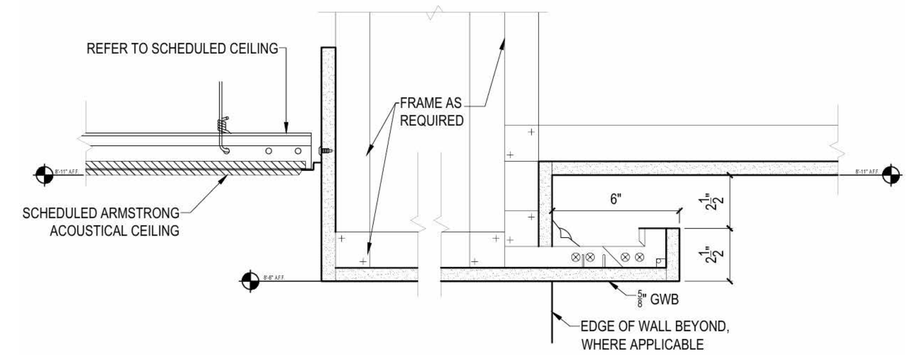

4 CEILING DETAIL - ACT TO GWB AT COVE
1 1/2" = 1'-0"

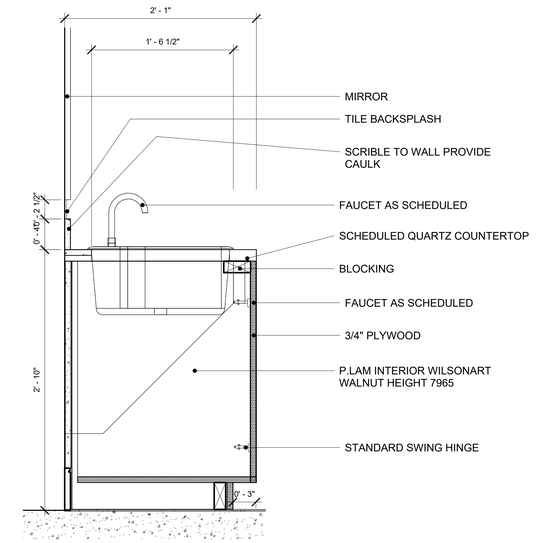

2 VANITY DETAIL AT RESTROOM
1 1/2" = 1'-0"

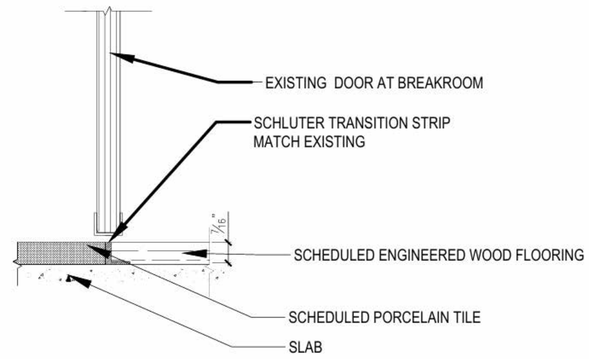

6 FLOORING DETAIL - WOOD TO TILE
1 1/2" = 1'-0"

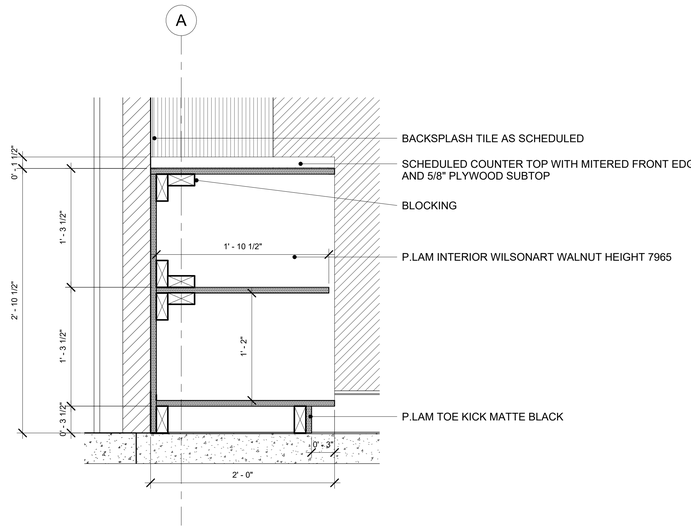

3 TYPICAL BASE CABINET DETAIL AT CONFERENCE ROOM MILLWORK
1 1/2" = 1'-0"

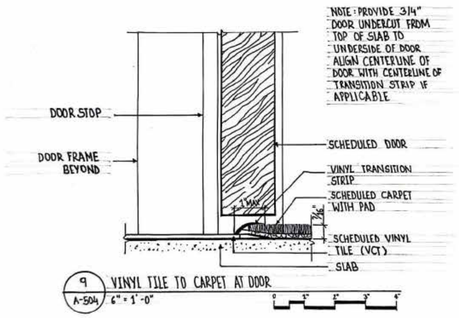

5 FLOORING DETAIL - CARPET TO TILE
1 1/2" = 1'-0"

SCAD
The University for Creative Careers

www.scad.edu

INTERIOR DESIGNER: SCAD ATLANTA
1600 PEACHTREE STREET NE
ATLANTA, GA 30309
CELL: 404-426-5540

Consultant
Address
Address
Address
Phone

Consultant
Address
Address
Address
Phone

Consultant
Address
Address
Address
Phone

Consultant
Address
Address
Address
Phone

No.	Description	Date

Office Park, LLC

Headquarters

MILLWORK & TYP. DETAILS

Project Number	PROJ03
Date	11/03/2025
Drawn By	KK
Checked By	PROF. CK

ID-700

Scale 1 1/2" = 1'-0"

03-11-2025 12:07:36

FURNITURE SCHEDULE

Type Mark	Image	Manufacturer	Model	Type	Actual Height	Actual Width	Actual Depth	Count
				<varies>				9
CH-01		Haworth	Haworth - Chair - Very	Height Adjustable Arms				10
CH-02		Haworth	HCCE-TAT1	HCCE-TAT1	2' - 8"	1' - 5"	1' - 9"	24
CH-03		Herman Miller, Inc.	PIA1B315AA	low-height range semi synchronous w/ tilt limiter fully adj arms adj seat Support w/Casters				16
CH-04		Herman Miller, Inc.	OA200	Chairnot fire retardant				6
CH-05		Haworth	HCCE-HPS	HCCE-HPS3 - High	2' - 7 1/2"	1' - 5 1/4"	1' - 1 3/4"	4
DSK-01		Steelcase	HADELRQ2448	24D x 48W				8
DSK-02		Teknion	CWRB42_LS	Left Shelves End Storage				1
SO-01		Herman Miller, Inc.	CCL70324	Four leg				1
SO-02		Herman Miller, Inc.	MG101CRIB	Chair				2
TA-01		Herman Miller, Inc.	BQ3AT2960168WN	Thin Edge 60in D 168in W Ven Techwood No Cutout				2
TA-02		West Elm	WEM11	22 In				3
TA-03		Carl Hansen & Søn		Oak				2
TA-04		Haworth	HCCE-SMK	HCCE-SMK - Square	1' - 5 1/4"	3' - 3 1/4"	3' - 3 1/4"	1

Grand total: 89

FINISH SCHEDULE

Finish Type Mark	Finish Description	Finish Manufacturer	Item Number
CP-01	Typical Carpet Tile at Private Offices	Interface	Accent Hour 108492 Oat
CP-02	Typical Carpet Tile at Conference Rooms	Interface	Deckled 108363 Phthalo
PT-04	Crown and Base at Restroom and Breakroom	Sherwin Williams	Pure White / SW 7005
PT-05	Crown and Base at Conference Room	Sherwin Williams	Walnut Brown/ SW 4009
TL-01	Porcelain Tile at Restrooms	Architessa	Bluestone Full Color 10710034207
TL-02	Porcelain Tile at Break Room	Architessa	Beton Off-White 27327328535
TL-03	Terazzo Tile at Restroom Walls	Architessa	La Terrazza 58699998360
TL-04	Ceramic Wall Tile at Conference Room	Architessa	Slimwood 25599935015
TL-05	Brick Type Porcelain Tile at Break Room	Architessa	Oxford Brick Sunset 39010021971
WD-01	Engineered Wood at Reception and Corridor	Shaw Hospitality	Sincerity Oak 05048
WD-02	Walnut Wood Wall at Conference Room	Shaw Hospitality	Attribute Oak 07029
WD-03	Wall Wooden Slats at Conference Room	The Home Depot	Walnut A32hd104

CEILING SCHEDULE

TYPE MARK	CEILING TYPE	FINISH	FINISH MANUFACTURER	FINISH NAME/NUMBER
CL-01	6" GWB on Mtl. Stud CL-01	PT-01	SHERWIN WILLIAMS	PURE WHITE/ SW 7005
CL-02	2' x 2' ACT System	ACT-01	ARMSTRONG	CALLA TEMPLOK/ 2824TEMP AND 2824
CL-03	Custom ACT	ACT-02	ARMSTRONG	GB1-8150-C
CL-04	4 1/4" GWB on Mtl. Stud CL-04	PT-02	SHERWIN WILLIAMS	REPOSE GRAY SW 7015 Repose Gray SW 7015
CL-05	4 1/4" GWB on Mtl. Stud CL-05	PT-03	SHERWIN WILLIAMS	GRAY MATTERS SW 7066

Grand total: 24

LIGHTING FIXTURE SCHEDULE

Type Mark	Type	Manufacturer	Wattage	Count
LT-01	6" Incandescent - 120V	To Bid	60 W	81
LT-02	CPL-Polished Chrome	Kohler Co.	100 W	9
LT-03	1'x4'(1 Lamp) - 120V	To Bid	40 W	6

Grand total: 96

DOOR SCHEDULE

Door Number	Type	Door								Frame					Comments
		Width	Height	Thickness	Material	Finish	Under Cut	Fire Rating	Hardware	Type	Material	Finish	Jamb	Head	
2	8	3' - 0"	7' - 0"	0' - 2"											
3	8	3' - 0"	7' - 0"	0' - 2"											
4	8	3' - 0"	7' - 0"	0' - 2"											
5	8	3' - 0"	7' - 0"	0' - 2"											
6	8	3' - 0"	7' - 0"	0' - 2"											
7	8	3' - 0"	7' - 0"	0' - 2"											
8	8	3' - 0"	7' - 0"	0' - 2"											
11	20	3' - 0"	7' - 0"	0' - 2"											
12	8	3' - 0"	7' - 0"	0' - 2"											
13	8	3' - 0"	7' - 0"	0' - 2"											
15	8	3' - 0"	7' - 0"	0' - 2"											
16	8	3' - 0"	7' - 0"	0' - 2"											
17	8	3' - 0"	7' - 0"	0' - 2"											
18	8	3' - 0"	7' - 0"	0' - 2"											
19	8	3' - 0"	7' - 0"	0' - 2"											
20	27	5' - 9 1/2"	7' - 3 3/4"												

SCAD
The University for Creative Careers

www.scad.edu

INTERIOR DESIGNER: SCAD ATLANTA
1600 PEACHTREE STREET NE
ATLANTA, GA 30309
CELL: 404-426-5540

Consultant
Address
Address
Address
Phone

Consultant
Address
Address
Address
Phone

Consultant
Address
Address
Address
Phone

Consultant
Address
Address
Address
Phone

No.	Description	Date

Office Park, LLC

Headquarters

SCHEDULES

Project Number	PROJ03
Date	11/03/2025
Drawn By	KK
Checked By	PROF. CK

ID-800

Scale

03-11-2025 12:07:37